

All Exposed
Surfaces Cherry

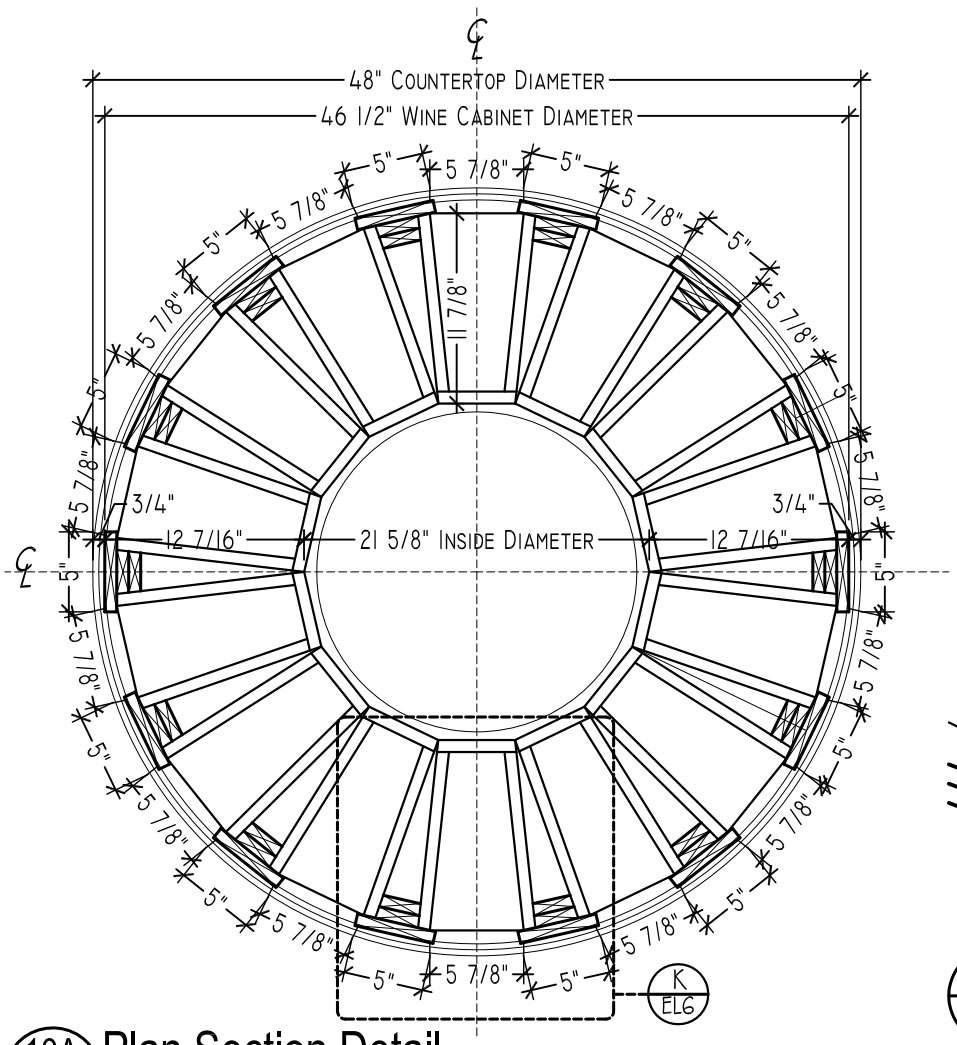


10A EL6 Plan Section Detail
1"=1'-0"


14 Identical
Sections
as Drawn

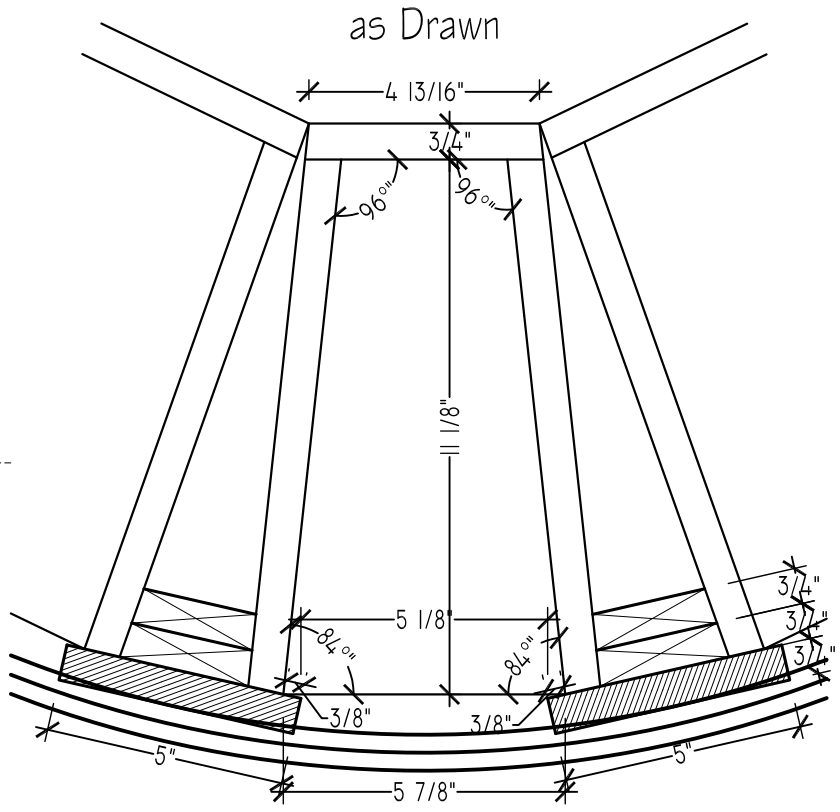


K EL 6 Plan Section Detail
3"=1'-0"

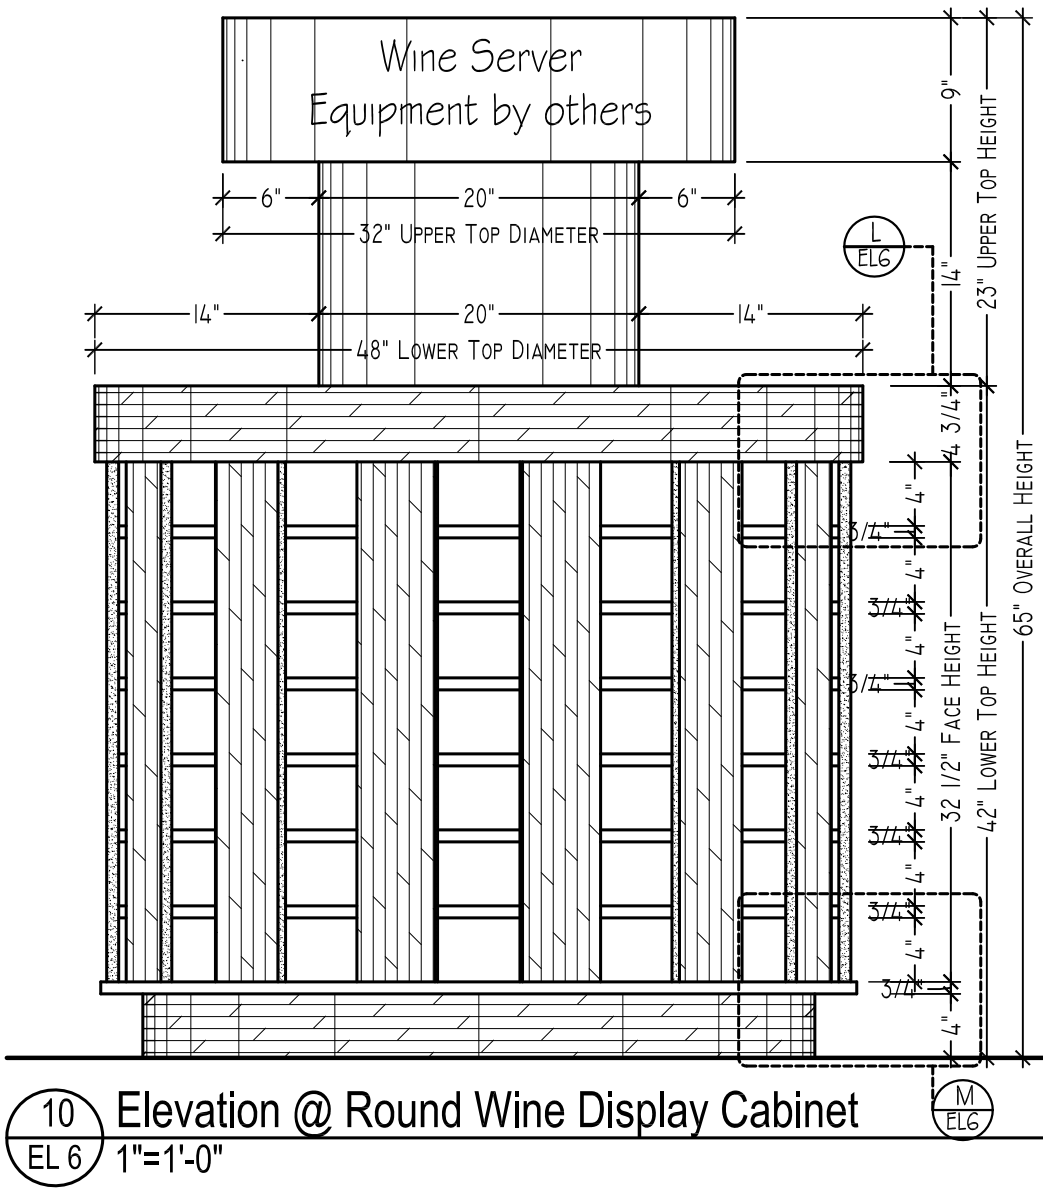

10 EL 6 Elevation @ Round Wine Display Cabinet
1"=1'-0"

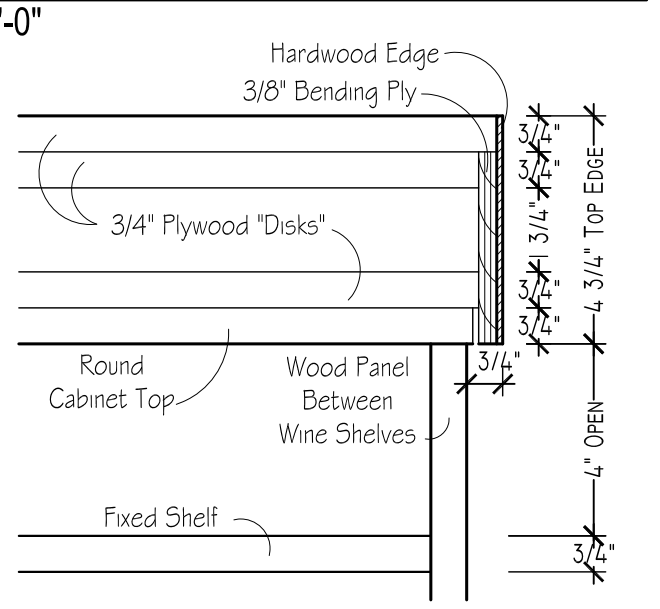

L EL 6 Section Detail @ Top Edge
3"=1'-0"

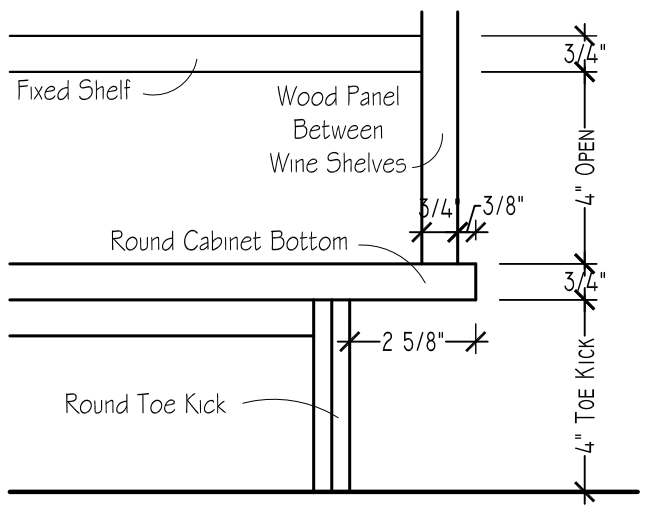

M EL 6 Section Detail @ Toe Kick
3"=1'-0"

TITLE: Round Wine Display Cabinet			
Vino Desantis			
DATE 11/25/08	DRAWN BY JQ	SCALE 1"=1'-0"	PROJECT No. 1178

ADVANCED WOODWORKING INDUSTRIES
1500 W. COPANS ROAD BLDG D1.
POMPANO BEACH, FL 33064
PHONE: 954-974-2040 FAX: 954-974-2084

DWG. No. EL-6